THE TOWNSHIP OF WARREN

TAX PARCEL MAP PAGE 492

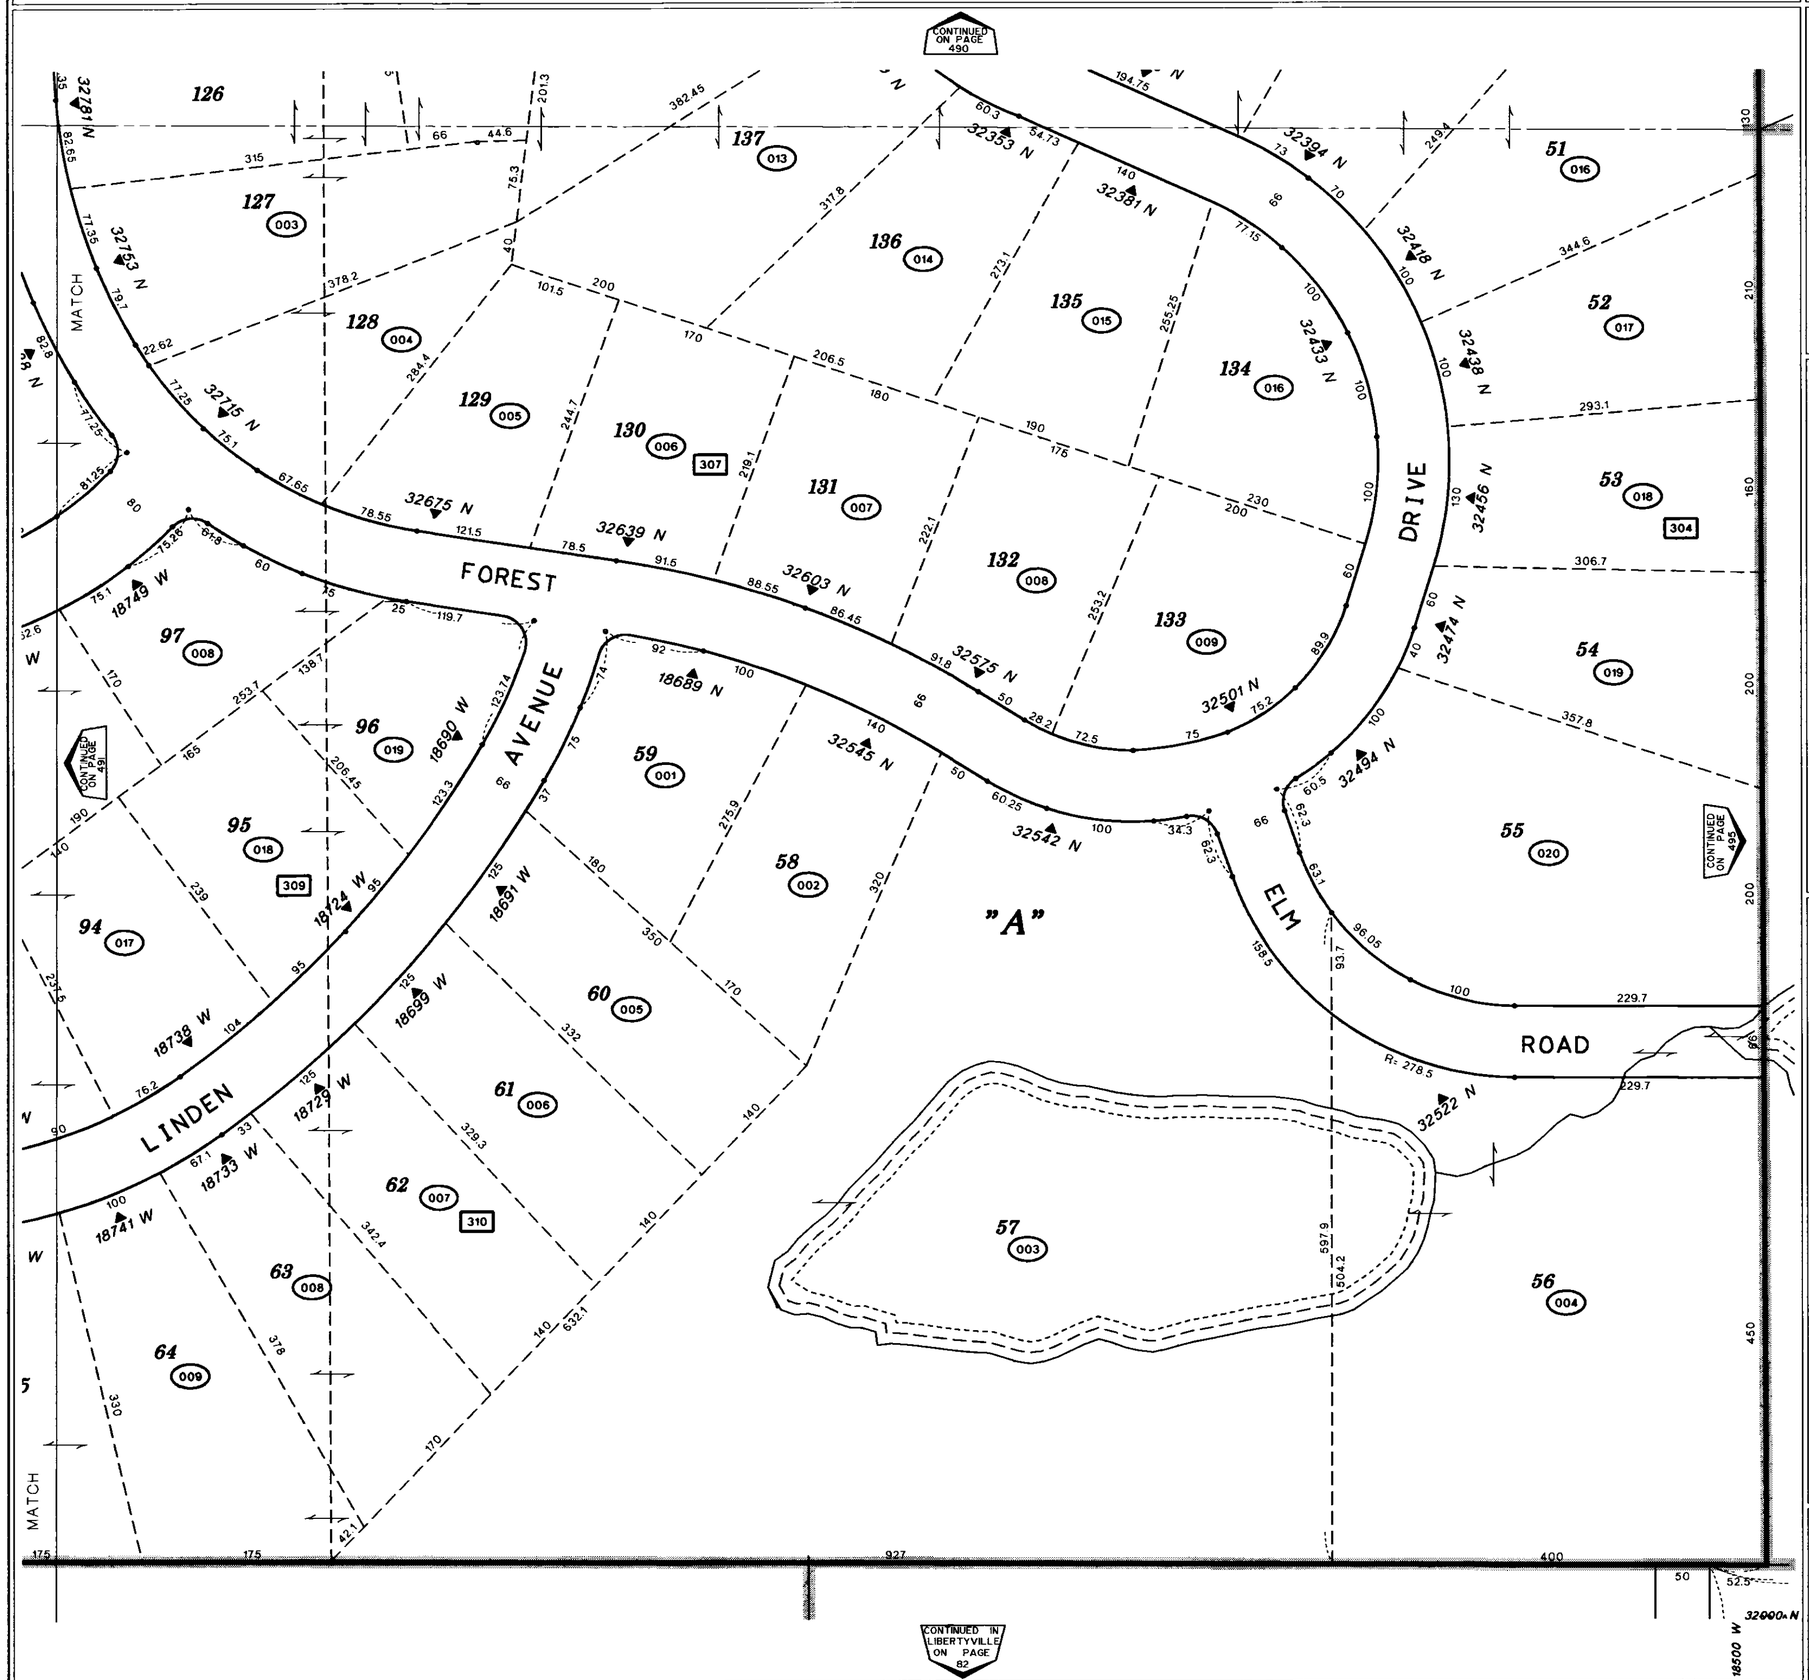

THE AREA SHOWN IS THE
SOUTH 1/ 2 OF GOV'T LOT 1 AND PART OF THE S 1/ 2 OF GOV'T LOT 2 IN THE SW 1/ 4 SEC 31,T 45 N,R 11 E

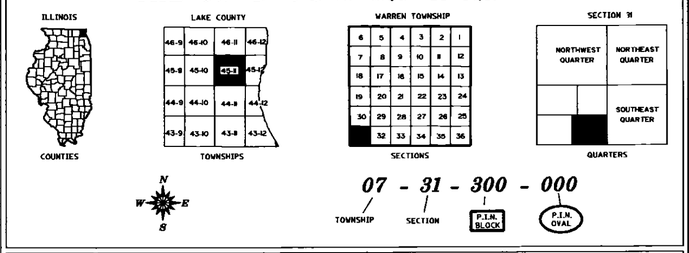

TAX CODES

TAX CODE 8-66
- ELEMENTARY SCHOOL DISTRICT 50
- HIGH SCHOOL DISTRICT 121
- JUNIOR COLLEGE DISTRICT 532
- WARREN-NEWPORT PUBLIC LIBRARY DISTRICT
- GRAYSLAKE FIRE PROTECTION DISTRICT
- CENTRAL LAKE COUNTY JOINT ACTION
- WATER AGENCY
- REFUSE COLLECTION

SUBDIVISION AND CONDOMINIUM LOCATION INDEX

LOCATION	SUBDIVISION NAME
"A"	PART OF ROBERT BARTLETT'S ARBOR VISTA SUBDIVISION

LOCATION	CONDOMINIUM NAME

MAP REPRESENTATION

SECTION LINE		SUBDIVISION	
QUARTER SECTION LINE		LOT LINES	
QUARTER QUARTER LINE		ROAD CENTERLINE	
QUARTER QUARTER QUARTER LINE		ROAD RIGHT-OF-WAY	
PARCEL BOUNDARY		PRIVATE PROPERTY ROAD (INGRESS AND EGRESS)	
SHORELINE		RAILROAD TRACK	
CENTERLINE OF RIVER OR STREAM		TAX CODE	

SCALE 1" = 100'

0 100 200 300 400

PREPARED BY : LAKE COUNTY MAP SERVICES
18 NORTH COUNTY STREET
WAUKEGAN , ILLINOIS
60085
(708) 360-6373

REVISED
1994